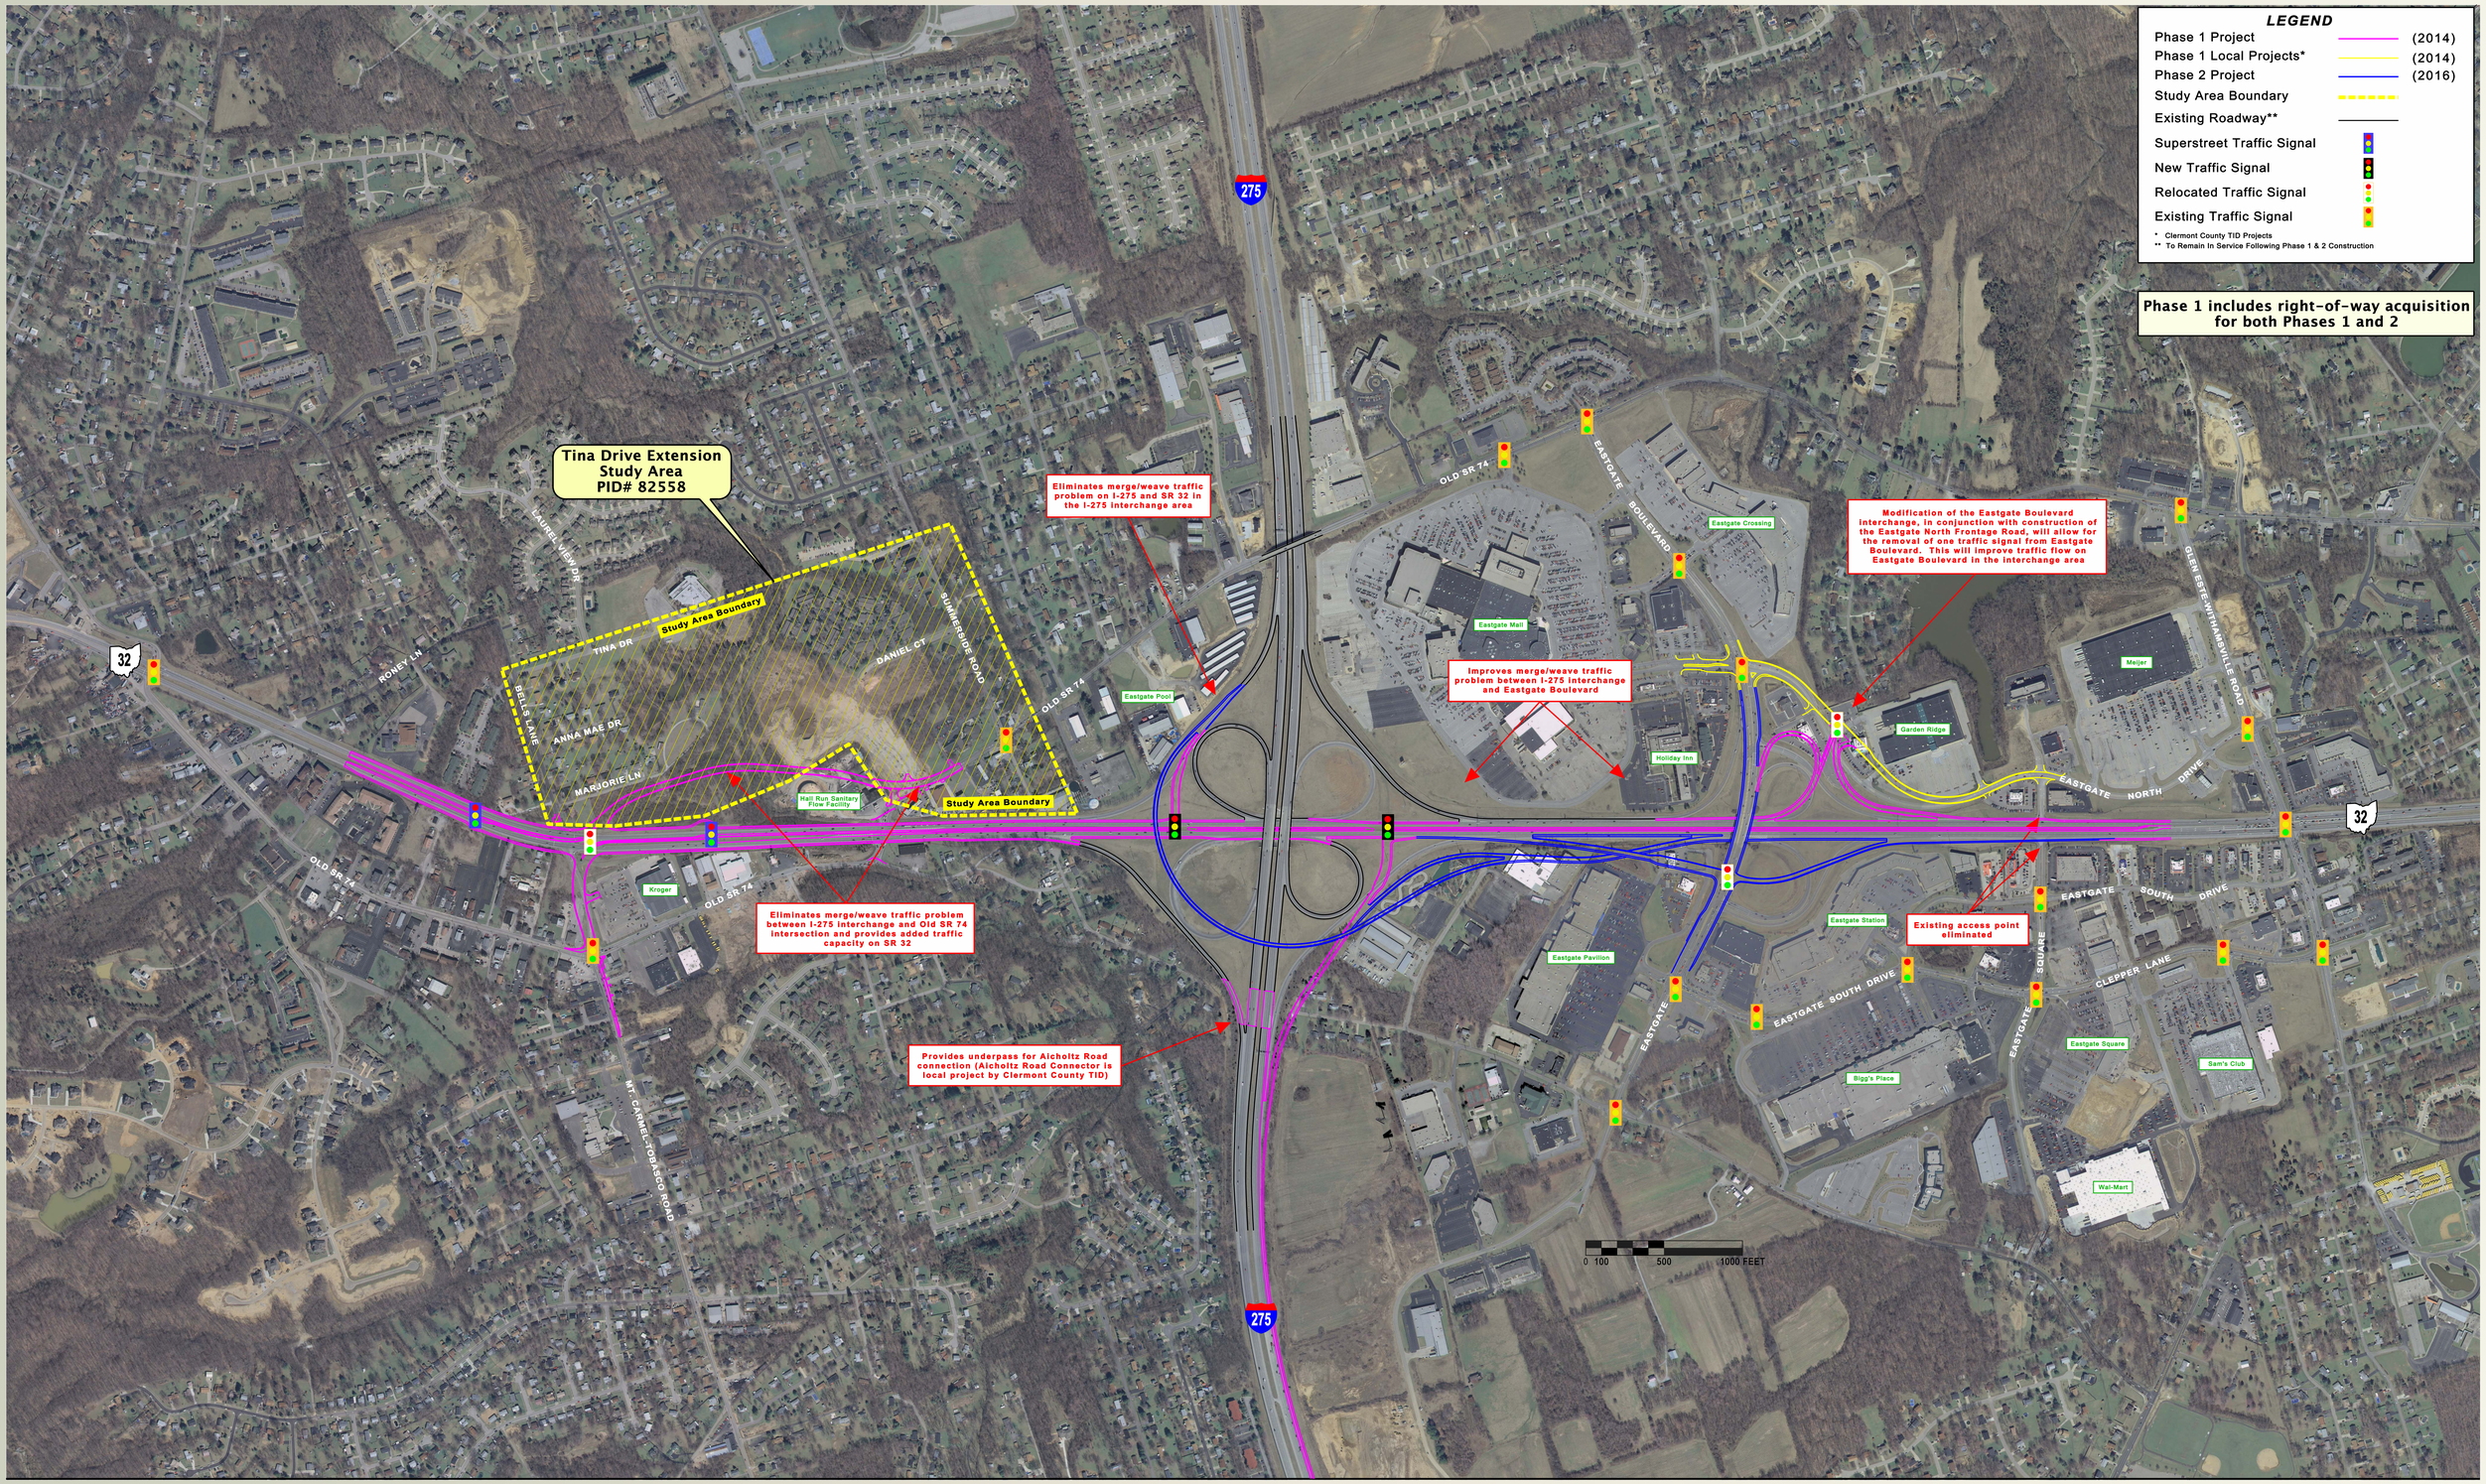

THE TINA DRIVE EXTENSION PROJECT

I-275/SR-32 INTERCHANGE | PHASE I and II

CLERMONT COUNTY TRANSPORTATION IMPROVEMENT DISTRICT

NORTH

EMH&T

ENTRAN